Vinjeta / Key Plan:

Revizija / Revision:

Br. / No.	Opis / Description	Datum / Date

LEGENDA / LEGEND:

POPLOČANJE

- A - MALOOBJEKAT - A1
- A - MALOOBJEKAT - A2
- B - VIŠEOBJEKAT - B1.1
- B - VIŠEOBJEKAT - B1.2
- B - VIŠEOBJEKAT - B2.1
- B - VIŠEOBJEKAT - B2.2
- C - VIŠEOBJEKAT - C1
- D - BAZEN
- E - GRAĐEVINA IZUZETA
- F - PRIZEMNA
- GARAŽA NA PARCELI
- TERASA PRIZEMLJA

ZELENILO

- ZELENILO
- ZELENILO PARTERA
- ZELENILO PARTERA
- ZELENILO PARTERA
- ZELENILO PARTERA
- PARTERNO ZELENILO

MOBILIJAR

- KONTEJNER
- BAC - SLOBODAN
- BAC - SLOBODAN
- KLAPNA SA OTVORIMA
- KLAPNA SA OTVORIMA
- KLAPNA SAMO SA OTVORIMA
- KLAPNA SAMO SA OTVORIMA
- BAZEN SA SUNČANJEM
- BAZEN SA SUNČANJEM
- TRIBINE
- PRISTUP ZA VOZILA
- PRISTUP ZA PEŠAKE
- PRISTUP ZA INTERVENTNO VOZILO
- PRISTUP VOZILA ZA OSVOZ SMEĆA
- SMER KRETANJA VOZILA
- STAMBENI ULAZ
- ULAZ U STAN
- ULAZ U LOKAL
- ULAZ U SPA ZONU
- ULAZ U TEHNIČKI PROSTOR/LIU
- EVAKUACIONI ULAZ
- KOLSKI ULAZ SA PARCELE
- KOLSKI ULAZ NA PARCELU

- IVICA MONOLITNOG KOLENTORA SA ZAŠTITNIM OGRADAMA DO 1.1M
- REGULACIONA LINIJA
- GRADEVINSKA LINIJA
- GRANICA PARCELE
- POSEBNA ZAHTEVANA NIVELETA
- MAKSIMALNA ZAGRTOST

ACHIEVED URBANISTIC PARAMETERS
PREGLED OSTVARENIH URBANISTIČKIH PARAMETARA

Napomena:
-Kroz naredne faze izrade projektno-tehničke dokumentacije moguće su delimične korekcije površina i gabarita objekata, uz napomenu da sve mora ostati u granicama planski definisanih urbanističkih koeficijenata

CADASTRAL PARCELS / PARCELE (m2)		
K.P. br. 1508/278, 1508/279, 1508/280, 1508/281, 1508/287, 1508/288, 1508/373, 1508/374, 1508/375, 3292/4, 3292/5, 3292/11 ivk K.O. Savski venac, Opština Savski venac, Beograd u m2		39,767.00
URBANISTIC PARAMETERS / URBANISTIČKI PARAMETRI	**MASTER PLAN / PPPPN**	**ACHIEVED / OSTVARENO**
GFA / BRGP m2		145,856.21
GFA without Aboveground garage m2 BRGP BEZ NADZEMNE GARAŽE m2		133,811.68
percentage of Aboveground garage in total GFA učešće nadzemne garaže u BRGP		8.28%
TOTAL BUILD AREA m2 BRUTO u m2		174,316.11
GROUND FLOOR INDEX OCCUPANCY ZAUZETOST PRIZEMLJA	max 70%	30.12%
TOTAL INDEX OF BUILDING OCCUPANCY NADZEMNA ZAUZETOST KOMPLEKSA	max 70%	40.37%
OCCUPANCY OF UNDERGROUND FLOOR ZAUZETOST PODZEMNE ETAŽE	max 90%	71.47%
GFA INDEX INDEKS IZGRAĐENOSTI		3.87
GFA INDEX - without aboveground garage INDEKS IZGRAĐENOSTI BEZ NADZEMNE GARAŽE		3.36
GREENERY - ZELENILO		
TOTAL GREENERY AND FREE AREA SVEUKUPNO ZELENILO I SLOBODNE POVRŠINE	min 30%	62.30%
greenery in native soil pošumljeno u direktnom kontaktu sa tlom	min 10%	10.05%
rest of free and green spaces ostala slobodna i zelena površina		52.30%
FLOORS / SPRATNOST KOMPLEKSA		
FLOORS SPRATNOST KOMPLEKSA		P+GME, P, P+M+27, P+27, P+M+29, P+M+GME 5+kata GME, P+M, P+M
PARKIRANJE		
NEEDED PARKING SPACES IN ACCORDANCE WITH MASTER PLAN POTREBAN BROJ PARKING MESTA U SKLADU SA PPPPN		1150
NUMBER OF PARKING SPACES IN UNDERGROUND GARAGE BROJ GARAŽNIH MESTA U PODZEMNOJ GARAŽI		899
number of parking spaces for people with special needs broj parking mesta za osobe sa posebnim potrebama	min 5%	45
number of parking spaces for electrical vehicles broj parking mesta sa elektropunjačima		45
NUMBER OF PARKING SPACES IN ABOVEGROUND GARAGE BROJ GARAŽNIH MESTA U NADZEMNOJ GARAŽI		278
number of parking spaces for people with special needs broj parking mesta za osobe sa posebnim potrebama	min 5%	20
TOTAL NUMBER OF PARKING SPACES ON GROUND LEVEL UKUPAN BROJ PARKING MESTA NA PARTERU		0
ACHIEVED TOTAL NUMBER OF PARKING SPACES SVEUKUPAN BROJ MESTA ZA PARKIRANJE OSTVARENO		1177

Kota prizemlja +/- 0.00 = 76.70 m

Investitor / Client:

BW BELGRADE WATERFRONT SERBIA

BEOGRAD NA VODI d.o.o.
Karađorđeva 48, Beograd

Autor projekta / Author

NRArchitects doo.

NR Architect d.o.o.
Nikodima Milaša 15, Beograd

Nosilac projekta i projektant / Lead Consultant

NRArchitects doo.

NR Architect d.o.o.
Nikodima Milaša 15, Beograd

Projektant / Consultant

АРХИТЕКТОНСКО ИНЖЕЊЕРСКИ СТУДИО

Arhitektonsko-inženjerski studio - ARIS d.o.o.
Šumadijske divizije 1a, Kragujevac

Naziv objekta i lokacija / Project Name and Location:

STAMBENO-POSLOVNI KOMPLEKS, BLOK 27A
Bulevar Vudroa Vilsona - SAO 1
k.p.br. 1508/278, 1508/279, 1508/280, 1508/281, 1508/287, 1508/288, 1508/373, 1508/374, 1508/375, 3292/4, 3292/5, 3292/11 K.O. Savski venac, Opština Savski venac, Beograd

RESIDENTIAL & COMMERCIAL COMPLEX, PLOT 27a
Woodrow Wilson Boulevard-SAO 1
Plots: 1508/278, 1508/279, 1508/280, 1508/281, 1508/287, 1508/288, 1508/373, 1508/374, 1508/375, 3292/4, 3292/5, 3292/11 Municipality of Savski venac, Belgrade

ŠIFRA PROJEKTA
01/22

VRSTA TEHNIČKE DOKUMENTACIJE / DESIGN STAGE
IZMENA IDEJNOG REŠENJA / CD - CONCEPT DESIGN

Oznaka i naziv dela projekta / Discipline
Sveska 1- Projekat arhitekture /
Book 1 - Architecture

Odgovorni projektant / Licensed Engineer
Miloš Radivojević, d.i.a. (MSci Arch)

Br. licence / License no.
300 E162 06

Projektantski tim / Design Team

Marija Simović, m.i.a.	Ana Petrović, m.i.a.
Petar Simović, d.i.a.	Lazar Nikolić, m.i.a.
Miloš Tanasijević, d.i.a.	Milica Paunović, m.i.a.
Jovana Miladinović, m.i.a.	Miloš Milić, m.i.a.
Bogdan Jovanović, m.i.a.	Vladimir Miletić
Nikola Simović, d.i.a.	Sofija Ignjatović

NAZIV CRTEŽA / DRAWING TITLE

SITUACIJA SA PRIZEMLJIMA
GROUND FLOOR PLAN SITUATION

OZNAKA CRTEŽA / DRAWING NUMBER

BW_P27A_NRA_CD_SP_01_REV001

Razmera / Scale	Datum / Date	Rev	Br. lista / Sheet No.
1:500	11.2023.	00	SP_01

Vinjeta / Key Plan:

Revizija / Revision:

Br. / No.	Opis / Description	Datum / Date

LEGENDA / LEGEND:

POPLOČANJE
- P1 - POPLOČANJE TIP 1
- P2 - POPLOČANJE TIP 2
- P3 - POPLOČANJE TIP 3
- P100 - POPLOČANJE TIP 100

ZELENILO
- ZELENILO
- ZELENILO NA PODIMA
- ZELENILO NA PODIMA
- ZELENILO NA PODIMA

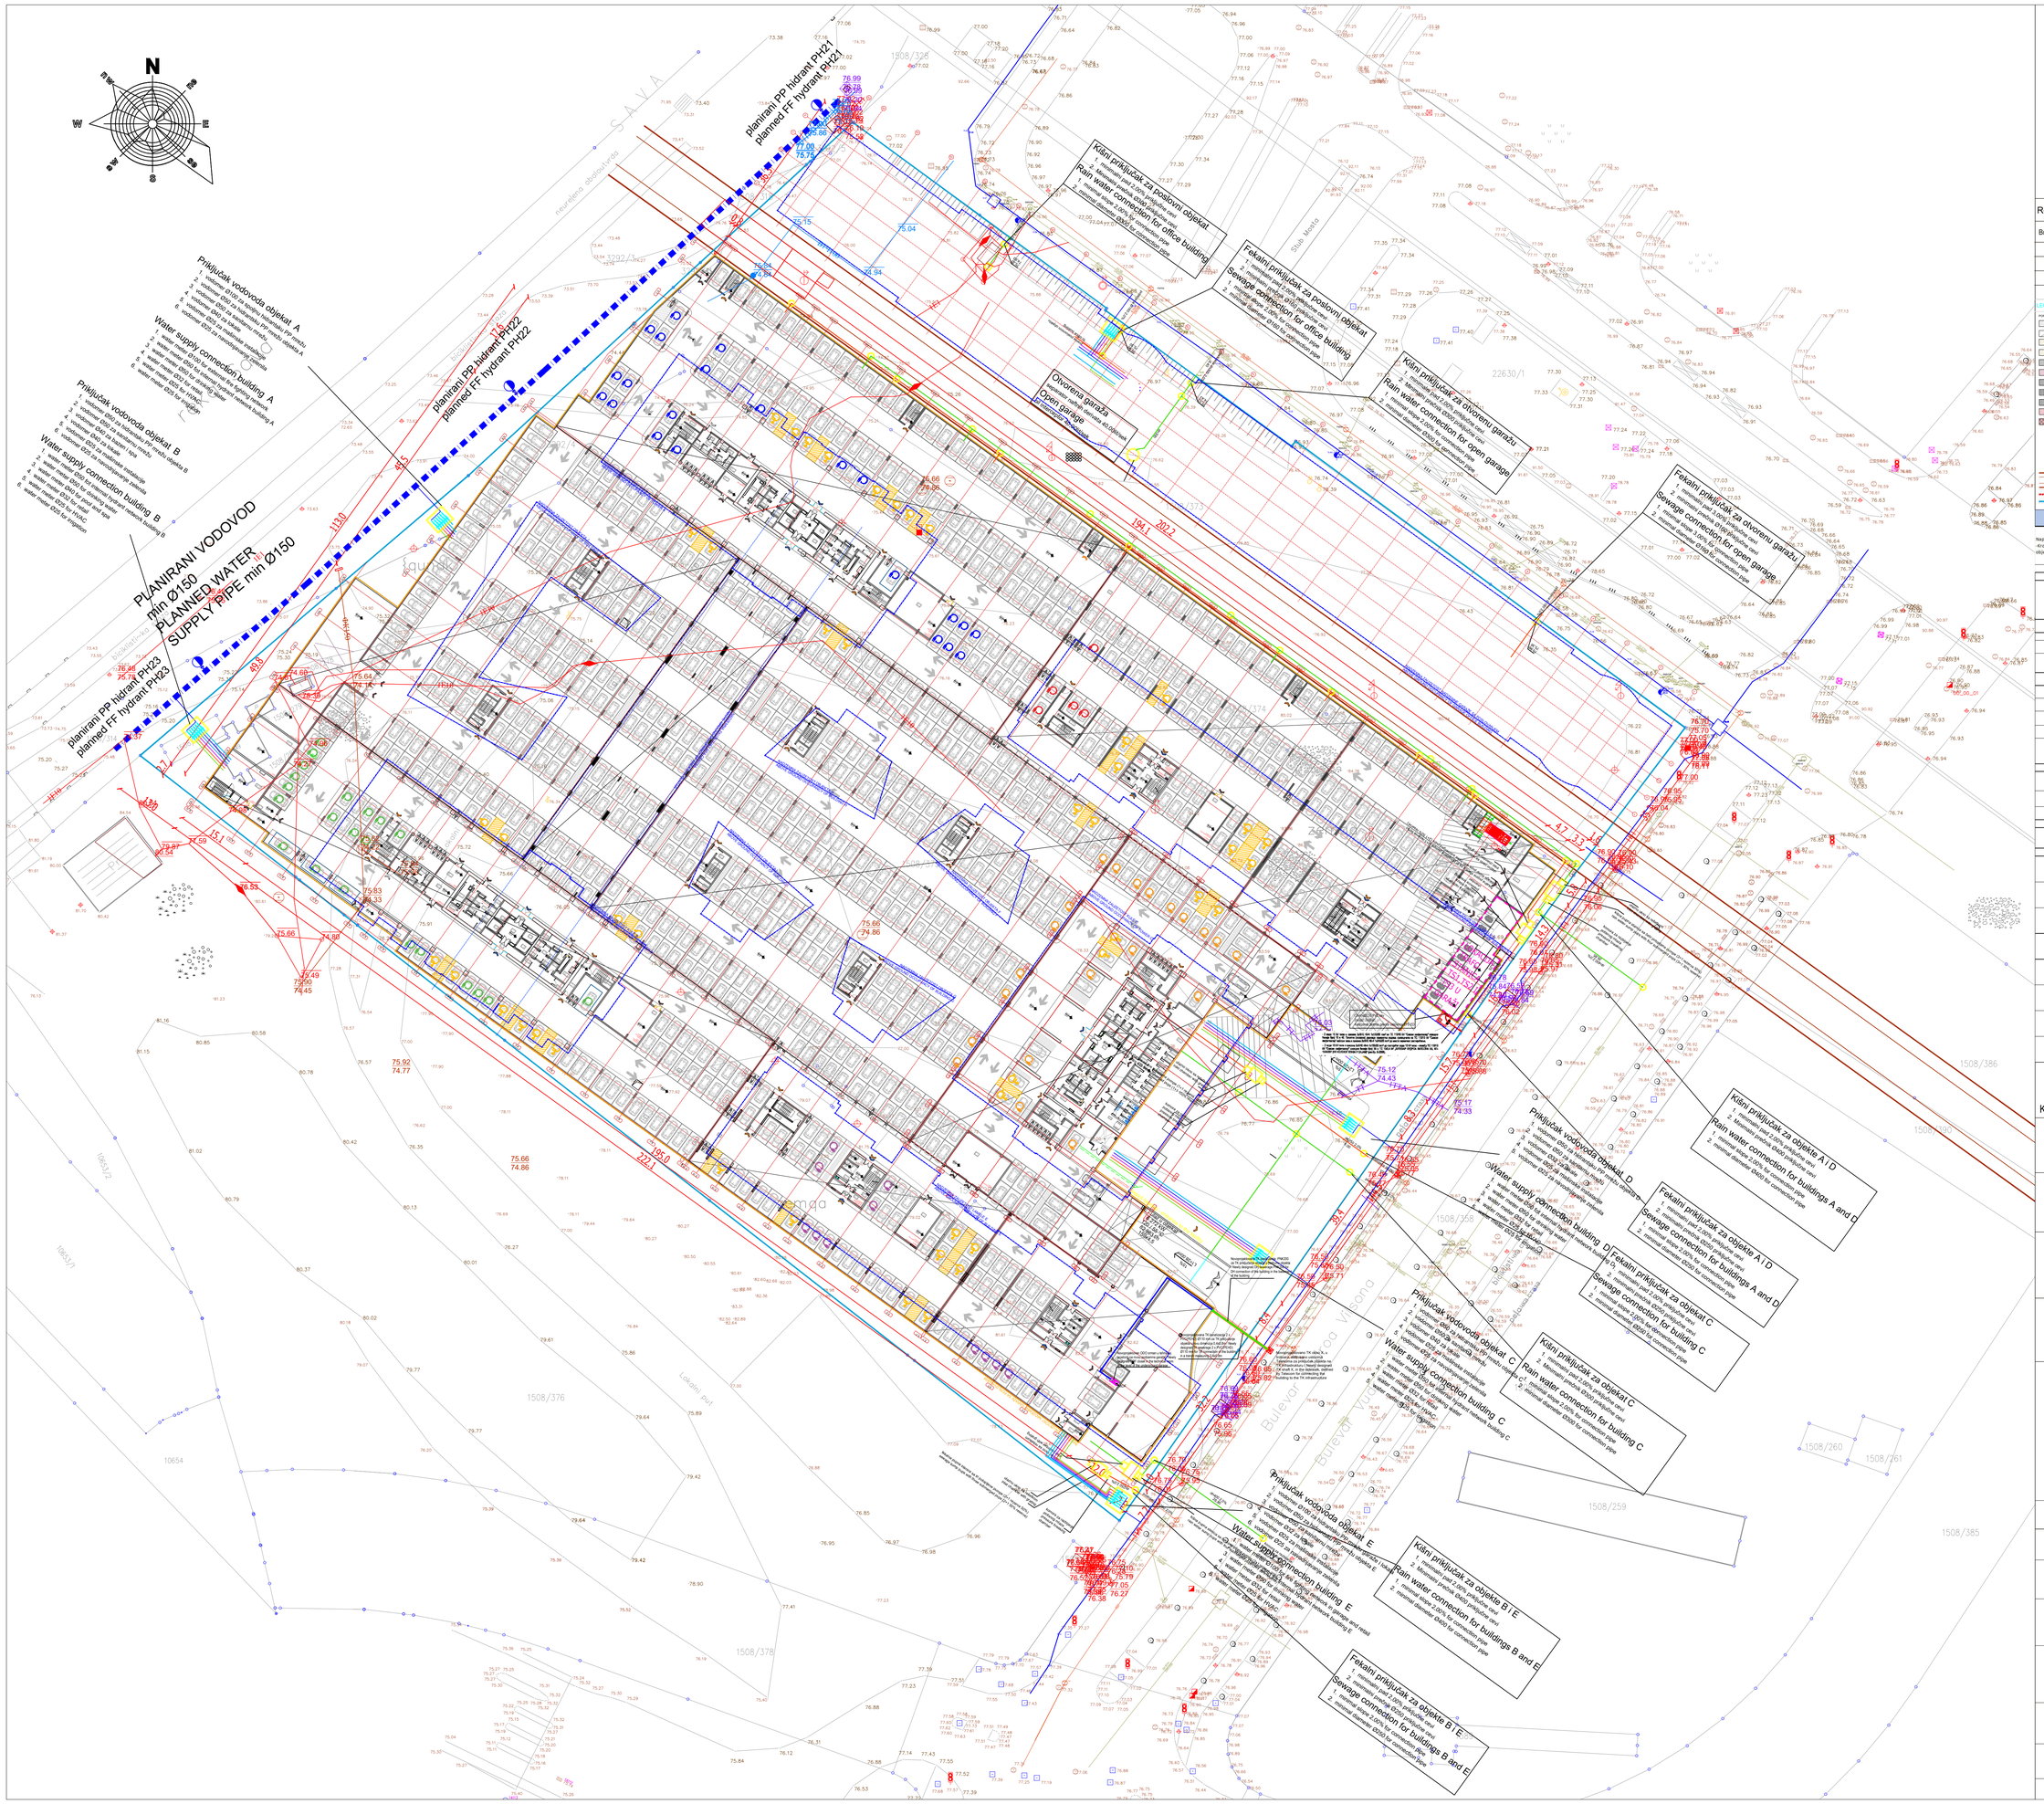

Vinjeta / Key Plan:

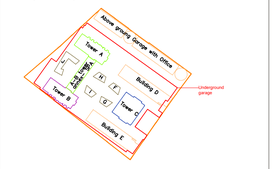

Revizija / Revision:

Br. / No.	Opis / Description	Datum / Date

LEGENDA / LEGEND:




PRISTUP ZA VOZILA; PRISTUP ZA PEŠAKE; PRISTUP ZA INVALIDNIH VOZILA; PRISTUP VOZILA ZA ODVOZ SMEĆA; SMER KRETANJA VOZILA; STAMBENI ULAZ; ULAZ U STAN; ULAZ U LOKAL; ULAZ U SPA ZONU; ULAZ U TEHNIČKI PROSTORIJU; EVAKUACIONI ULAZ; KOLSKI ULAZ U PARCELU; KOLSKI ULAZ NA PARCELU

VIŠA MOKROLUĐSKO KOLEKTORA; SA DEŽETNIM KANALOM DO 1.0M; REGULACIONA LINIJA; GRANICA PARCELE; NAZIVNA ZAUZETOST; GRAĐEVINSKA LINIJA; PODZEMNA ZAUZETOST

ACHIEVED URBANISTIC PARAMETRES
PREGLED OSTVARENIH URBANISTIČKIH PARAMETARA

Napomena:
-Kroz naredne faze izrade projektno-tehničke dokumentacije moguće su detaljne korekcije poerčina i gabarita objekata, sa napomenu da sve mora ostati u granicama planski definisanih urbanističkih koeficijenata

CADASTRAL PARCELS / PARCELE (m2)		
K.P. br. 1508/278, 1508/279, 1508/280, 1508/281, 1508/287, 1508/288, 1508/373, 1508/374, 1508/375, 3292/4, 3292/5, 3292/11 we K.O. Savski venac, Opština Savski venac, Beograd u m2		39,767.00
URBANISTIC PARAMETERS / URBANISTIČKI PARAMETRI	**MASTER PLAN / PPPPN**	**ACHIEVED / OSTVARENO**
GFA / BRGP m2		145,896.21
GFA without Aboveground garage m2 / BRGP BEZ NADZEMNE GARAŽE m2		133,811.66
percentage of Aboveground garage in total GFA / udeo nadzemne garaže u BRGP		8.28%
TOTAL BUILD AREA m2 / BRUTO u m2		174,316.11
GROUND FLOOR INDEX OCCUPANCY ZAUZETOST PRIZEMLJA	max 70%	30.12%
TOTAL INDEX OF BUILDING OCCUPANCY NADZEMNA ZAUZETOST KOMPLEKSA	max 70%	40.37%
OCCUPANCY OF UNDERGROUND FLOOR ZAUZETOST PODZEMNE ETAŽE	max 90%	71.47%
GFA INDEX / INDEKS IZGRADENOSTI		3.82
GFA INDEX - without aboveground garage / INDEKS IZGRADENOSTI BEZ NADZEMNE GARAŽE		3.36
GREENERY - ZELENILO		
TOTAL GREENERY AND FREE AREA / UKUPNO ZELENILO I SLOBODNE POVRŠINE	min 30%	62.30%
greenery in native soil / zelenilo u direktnom kontaktu sa tlom	min 10%	10,05%
rest of free and green spaces / ostale slobodne i zelene podloge		52.30%
FLOORS / SPRATNOST KOMPLEKSA		
PARKIRANJE		
NEEDED PARKING SPACES IN ACCORDANCE WITH MASTER PLAN / POTREBAN BROJ PARKING MESTA U SKLADU SA PPPPN		1150
NUMBER OF PARKING SPACES IN UNDERGROUND GARAGE / BROJ GARAŽNIH MESTA U PODZEMNOJ GARAŽI		899
number of parking spaces for people with special needs / broj parking mesta za osobe sa posebnim potrebama	min 5%	45
number of parking spaces for electrical vehicles / broj parking mesta za elektropunjačima		45
NUMBER OF PARKING SPACES IN ABOVEGROUND GARAGE / BROJ GARAŽNIH MESTA U NADZEMNOJ GARAŽI		278
number of parking spaces for people with special needs / broj parking mesta za osobe sa posebnim potrebama	min 5%	20
TOTAL NUMBER OF PARKING SPACES ON GROUND LEVEL / UKUPAN BROJ PARKING MESTA NA PARTERU		0
ACHIEVED TOTAL NUMBER OF PARKING SPACES / UKUPAN BROJ MESTA ZA PARKIRANJE OSTVARENO		1177

Kota prizemlja +/- 0.00 = 76.70 m

Investitor / Client:
BELGRADE WATERFRONT SERBIA
BEOGRAD NA VODI d.o.o.
Karađorđeva 48, Beograd

Autor projekta / Author
NRArchitects doo.
NR Architect d.o.o.
Nikodima Milaša 15, Beograd

Nosilac projekta i projektant / Lead Consultant
NRArchitects doo.
NR Architect d.o.o.
Nikodima Milaša 15, Beograd

Projektant / Consultant
АРХИТЕКТОНСКО ИНЖЕЊЕРСКИ СТУДИО
Arhitektonsko-inženjerski studio - ARIS d.o.o.
Šumadijske divizije 1a, Kragujevac

Naziv objekta i lokacija / Project Name and Location:

STAMBENO-POSLOVNI KOMPLEKS, BLOK 27A
Bulevar Vudroa Vilsona - SAO 1
k.p.br. 1508/278, 1508/279, 1508/280, 1508/281, 1508/287, 1508/288, 1508/373, 1508/374, 1508/375, 3292/4, 3292/5, 3292/11 K.O. Savski venac, Opština Savski venac, Beograd

RESIDENTIAL & COMMERCIAL COMPLEX, PLOT 27a
Woodrow Wilson Boulevard-SAO 1
Plots: 1508/278, 1508/279, 1508/280, 1508/281, 1508/287, 1508/288, 1508/373, 1508/374, 1508/375, 3292/4, 3292/5, 3292/11 Municipality of Savski venac, Belgrade

ŠIFRA PROJEKTA
01/22

VRSTA TEHNIČKE DOKUMENTACIJE / DESIGN STAGE
IZMENA IDEJNOG REŠENJA / CD - CONCEPT DESIGN

Oznaka i naziv dela projekta / Discipline
Sveska 1.- Projekat arhitekture / Book 1 - Architecture

Odgovorni projektant / Licensed Engineer
Miloš Radivojević, d.i.a. (MSci Arch)

Br. licence / License no.
300 E162 06

Projektantski tim / Design Team

Marija Simović, m.i.a.	**Ana Petrović, m.i.a.**
Petar Simović, d.i.a.	**Lazar Nikolić, m.i.a.**
Miloš Tanasijević, d.i.a.	**Milica Paunović, m.i.a.**
Jovana Miladinović, m.i.a.	**Miloš Milić, m.i.a.**
Bogdan Jovanović, m.i.a.	**Vladimir Milašić**
Nikola Simović, d.i.a.	**Sofija Ignjatović**

NAZIV CRTEŽA / DRAWING TITLE

SITUACIJA SA OSNOVOM PODRUMA I SINHRON PLANOM INSTALACIJA

OZNAKA CRTEŽA / DRAWING NUMBER

BW_P27A_NRA_CD_SP_03_REV001

Razmera / Scale	Datum / Date	Rev	Br. lista / Sheet No.
1:500	11.2023.	00	SP_03